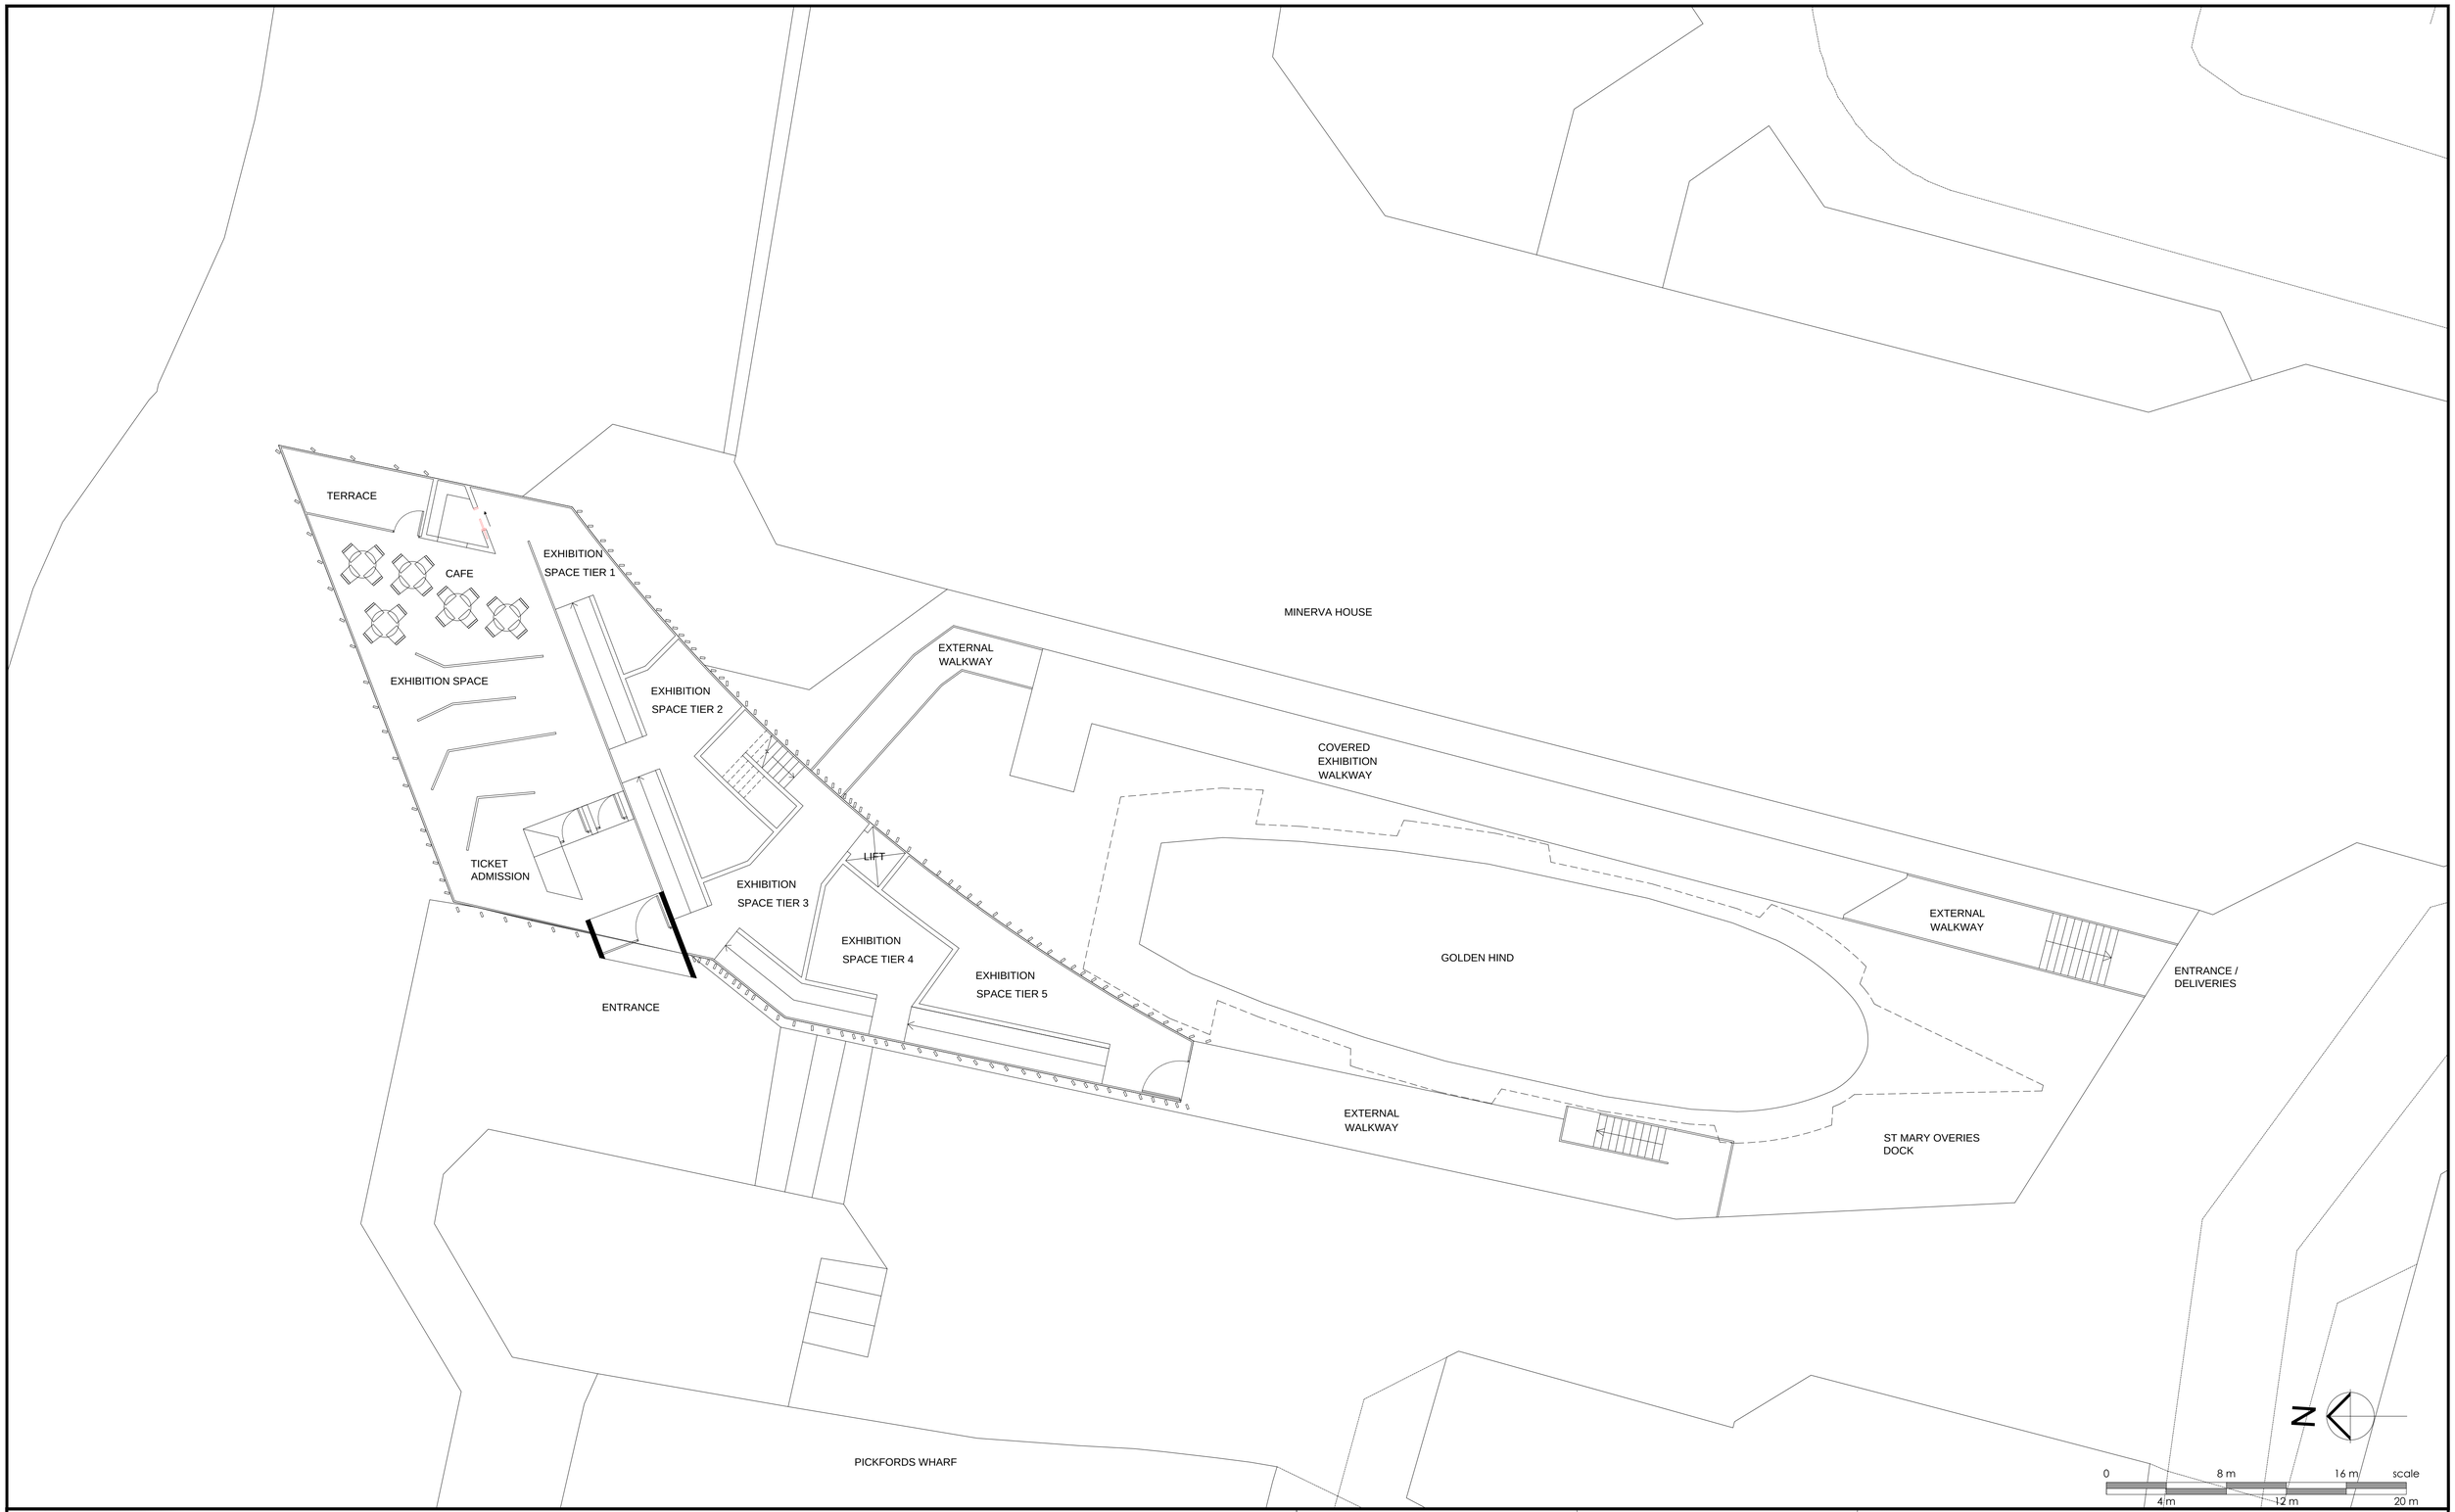

REVISIONS

Date	Rev	By	Description
14/09/16	S1	BS	ISSUED FOR INFORMATION

SPPARC ARCHITECTURE
N° 10 BAYLEY STREET
BEDFORD SQUARE
LONDON WC1B 3HB
T +44 (0) 20 7734 4100
F +44 (0) 20 7534 9930
W www.spparcstudio.com

Job Title: THE GOLDEN HIND VISITORS CENTRE

Drawing Title: PROPOSED GROUND FLOOR LAYOUT

Client: TROY RICHARDS

Scale (at A1): 1:200 | Date: 09.09.16 | Drawn: BS

Checked: TDM

Project No.: 1603 | Dwg No.: GH-S-20-UG-01-01 | Rev.: S1

GENERAL ARRANGEMENT

SCHEME DESIGN